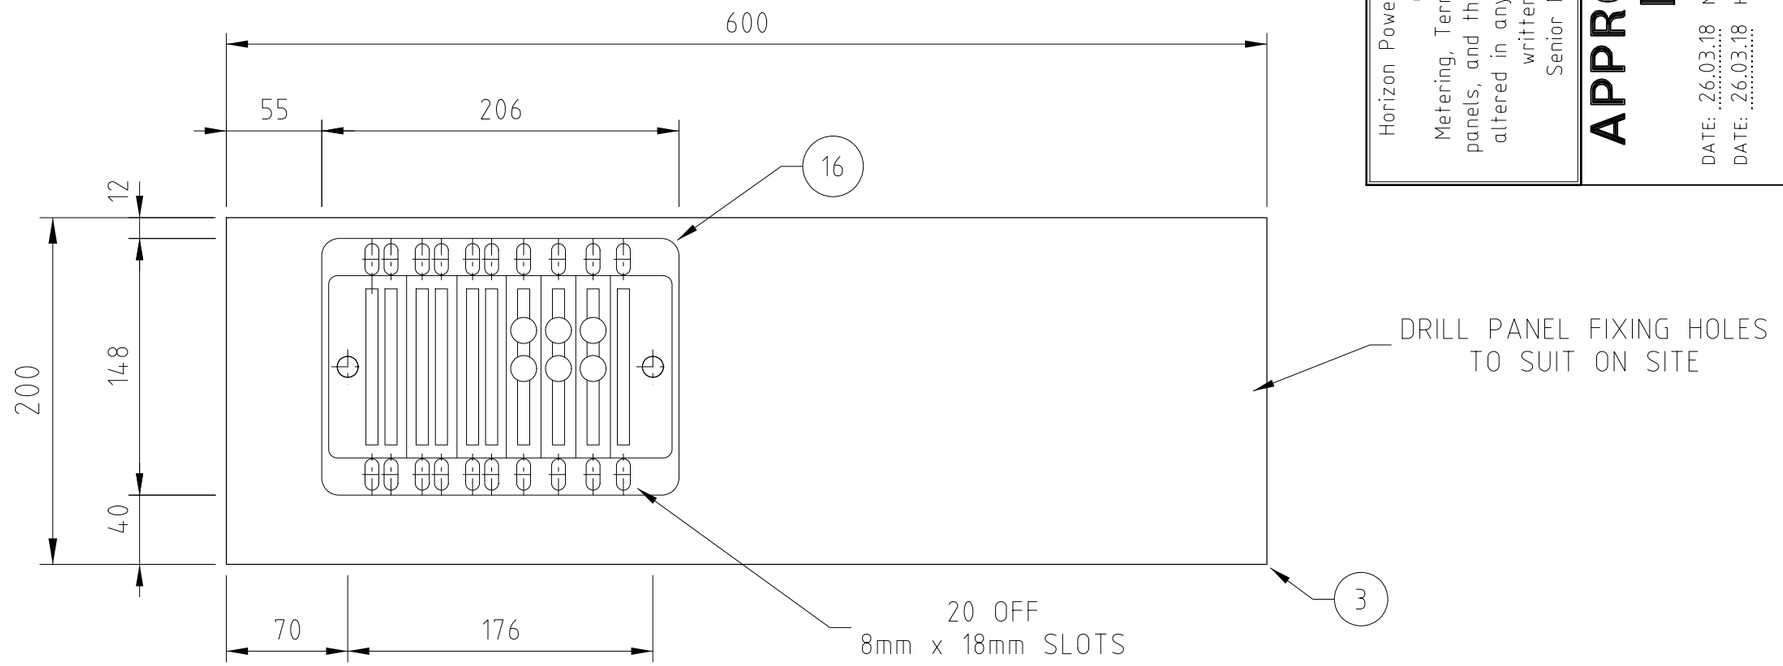

LV CT TEST BLOCK PANEL LAYOUT

NOTES:

1. (n) REFER TO STANDARD EQUIPMENT LIST HPA-MT-E-6001-01

Horizon Power Metering Drawings are a standard.
Metering, Terminal and Communications panels, and their layouts are not to be altered in any installation without the written approval of the Senior Metering Technician

APPROVED FOR ISSUE

DATE: 26.03.18 MTR. SNR. TECH. D. TANNER
DATE: 26.03.18 HP PROJ. MGR: G. WILL

REV	DATE	REVISION DESCRIPTION
0	26.03.18	APPROVED FOR ISSUE

DRN	KTS	DT	DT	KTS	GW
CHK'D	DT	DES APP'D	DES'D	APP'D

HORIZON POWER

DRAWING NUMBER: HPA-MT-E-4001

REV: 0

SCALE: 1:5 SHEET: 02 SIZE: A4

DATE: 2018-03-26 11:24:12 BY: XHOR272

ALL OF HORIZON POWER
METERING
LAYOUT
LV CT TARIFF METERING
TEST BLOCK PANEL

HORIZON POWER JOB / FILE No:	
DRN:	K.SMITH 19.02.18
CHK'D:	D.TANNER 26.03.18
DES:	K.SMITH 19.02.18
DES APP'D:	D.TANNER 26.03.18
APP'D:	G.WILL 26.03.18

FILEPATH: P:\Metering\AMI Project Drawings\Standards\Drawings - 4.Issued for Construction\HPA-MT-E-4001-02(0).dgn

© 2018 Regional Power Corporation ABN 57955011697 t/as Horizon Power ("Horizon Power"). Inquiries should be addressed to Horizon Power, (08) 6310 1000 or 18 Brodie Hall Drive, Bentley WA 6102, AUSTRALIA.